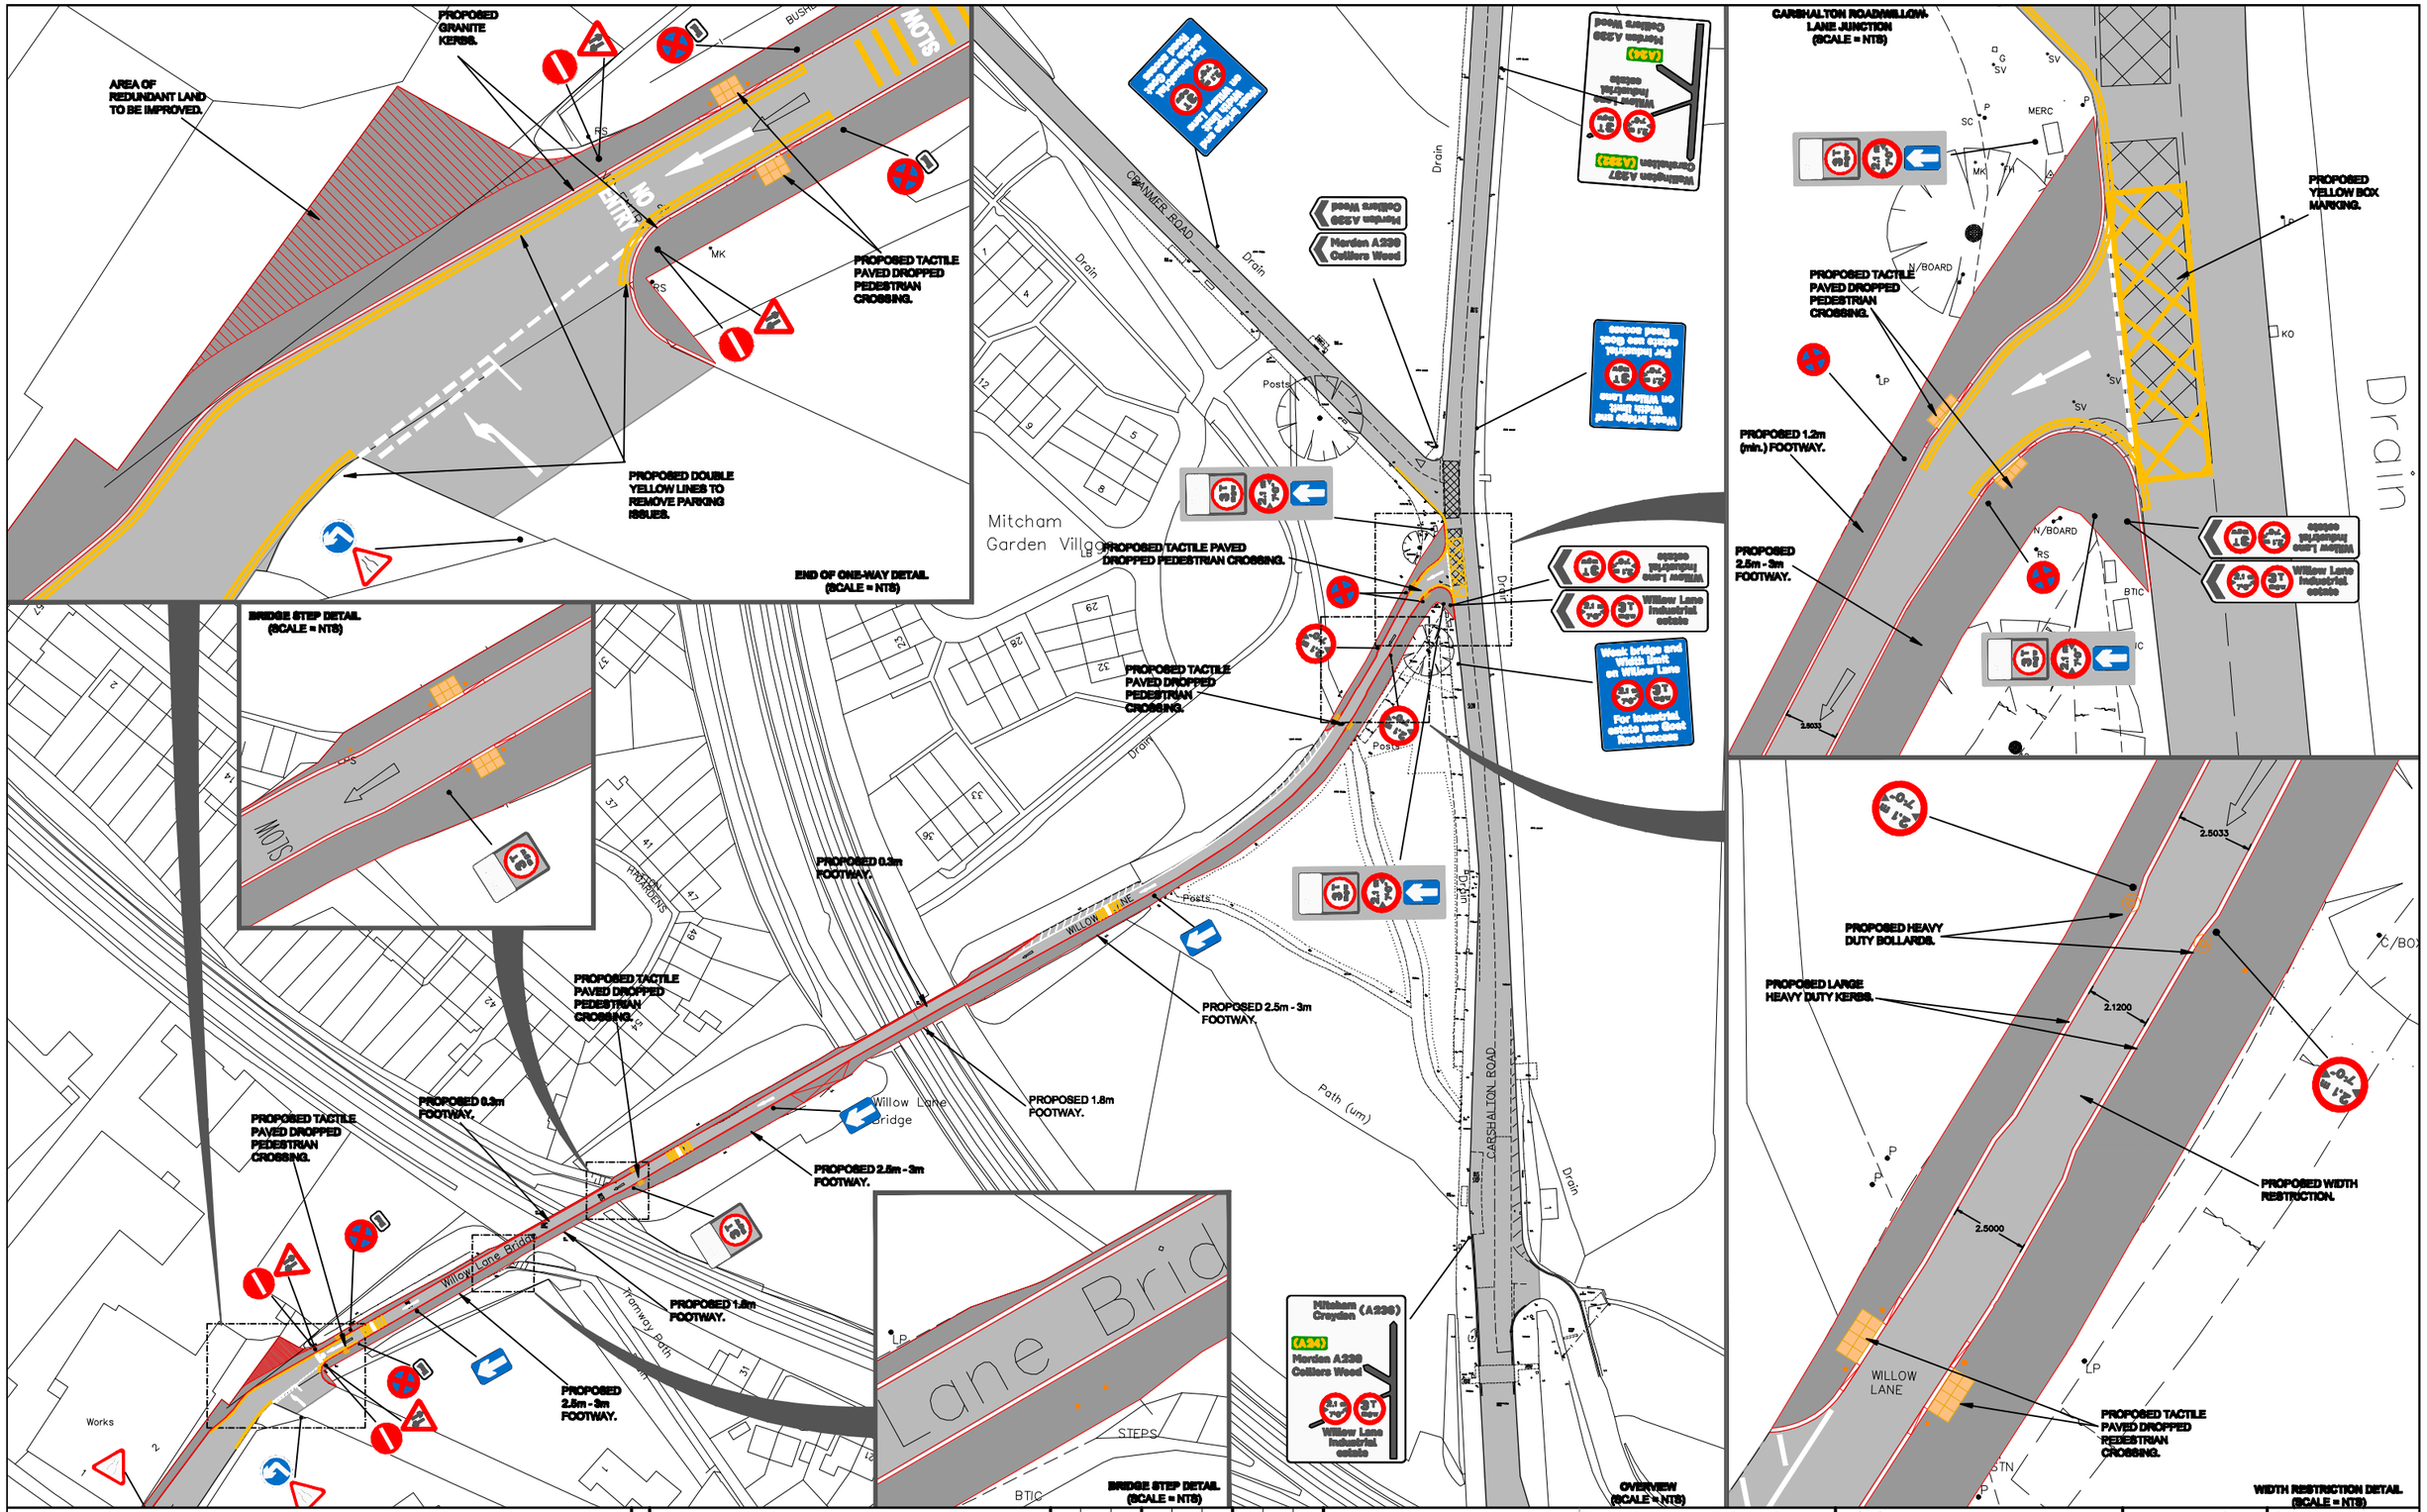

Notes

Do not scale from this drawing

● = PROPOSED BOLLARD

Rev.	Revision	Drawn	Sig.	Date	Chkd.	Sig.	Date	App.	Sig.	Date

Street Scene & Waste
environment & regeneration

TRAFFIC & HIGHWAYS

Reproduced from/based upon the Ordnance Survey's 1:1250 maps with the permission of the Controller of H.M.S.O., Crown Copyright Reserved. Unauthorised reproduction infringes Crown copyright © and may lead to prosecution or civil proceedings. London Borough of Merton 100019259 2012

	Sig.	Date
Drawn by RH	RH	Nov 12
Checked by CF	CF	Nov 12
Approved by AE	AE	Nov 12

PROJECT: HIGHWAYS STRUCTURES

TITLE: WILLOW LANE OVERVIEW PLAN

merton

Merton Civic Centre
London Road
Morden, Surrey
SM4 5DX
www.merton.gov.uk

Drawing No. Z96-02-01

Revision -

Status DRAFT

Scale NTS

A3